SPECIAL UNIT PRINT

I HEREBY CERTIFY THAT I HAVE THOUGHLY REVIEWED THIS CONSTRUCTION PRINT AND CONFIRM THAT IT IS CORRECT

DEALER : _____

CUSTOMER : _____

DATE : _____

SPECIAL UNIT FOR
DEALER: SUN SMITH CREEK
CUSTOMER: PIKA

ACTUAL DIMENSIONS OF HOME
26'-8" x 64'-0"

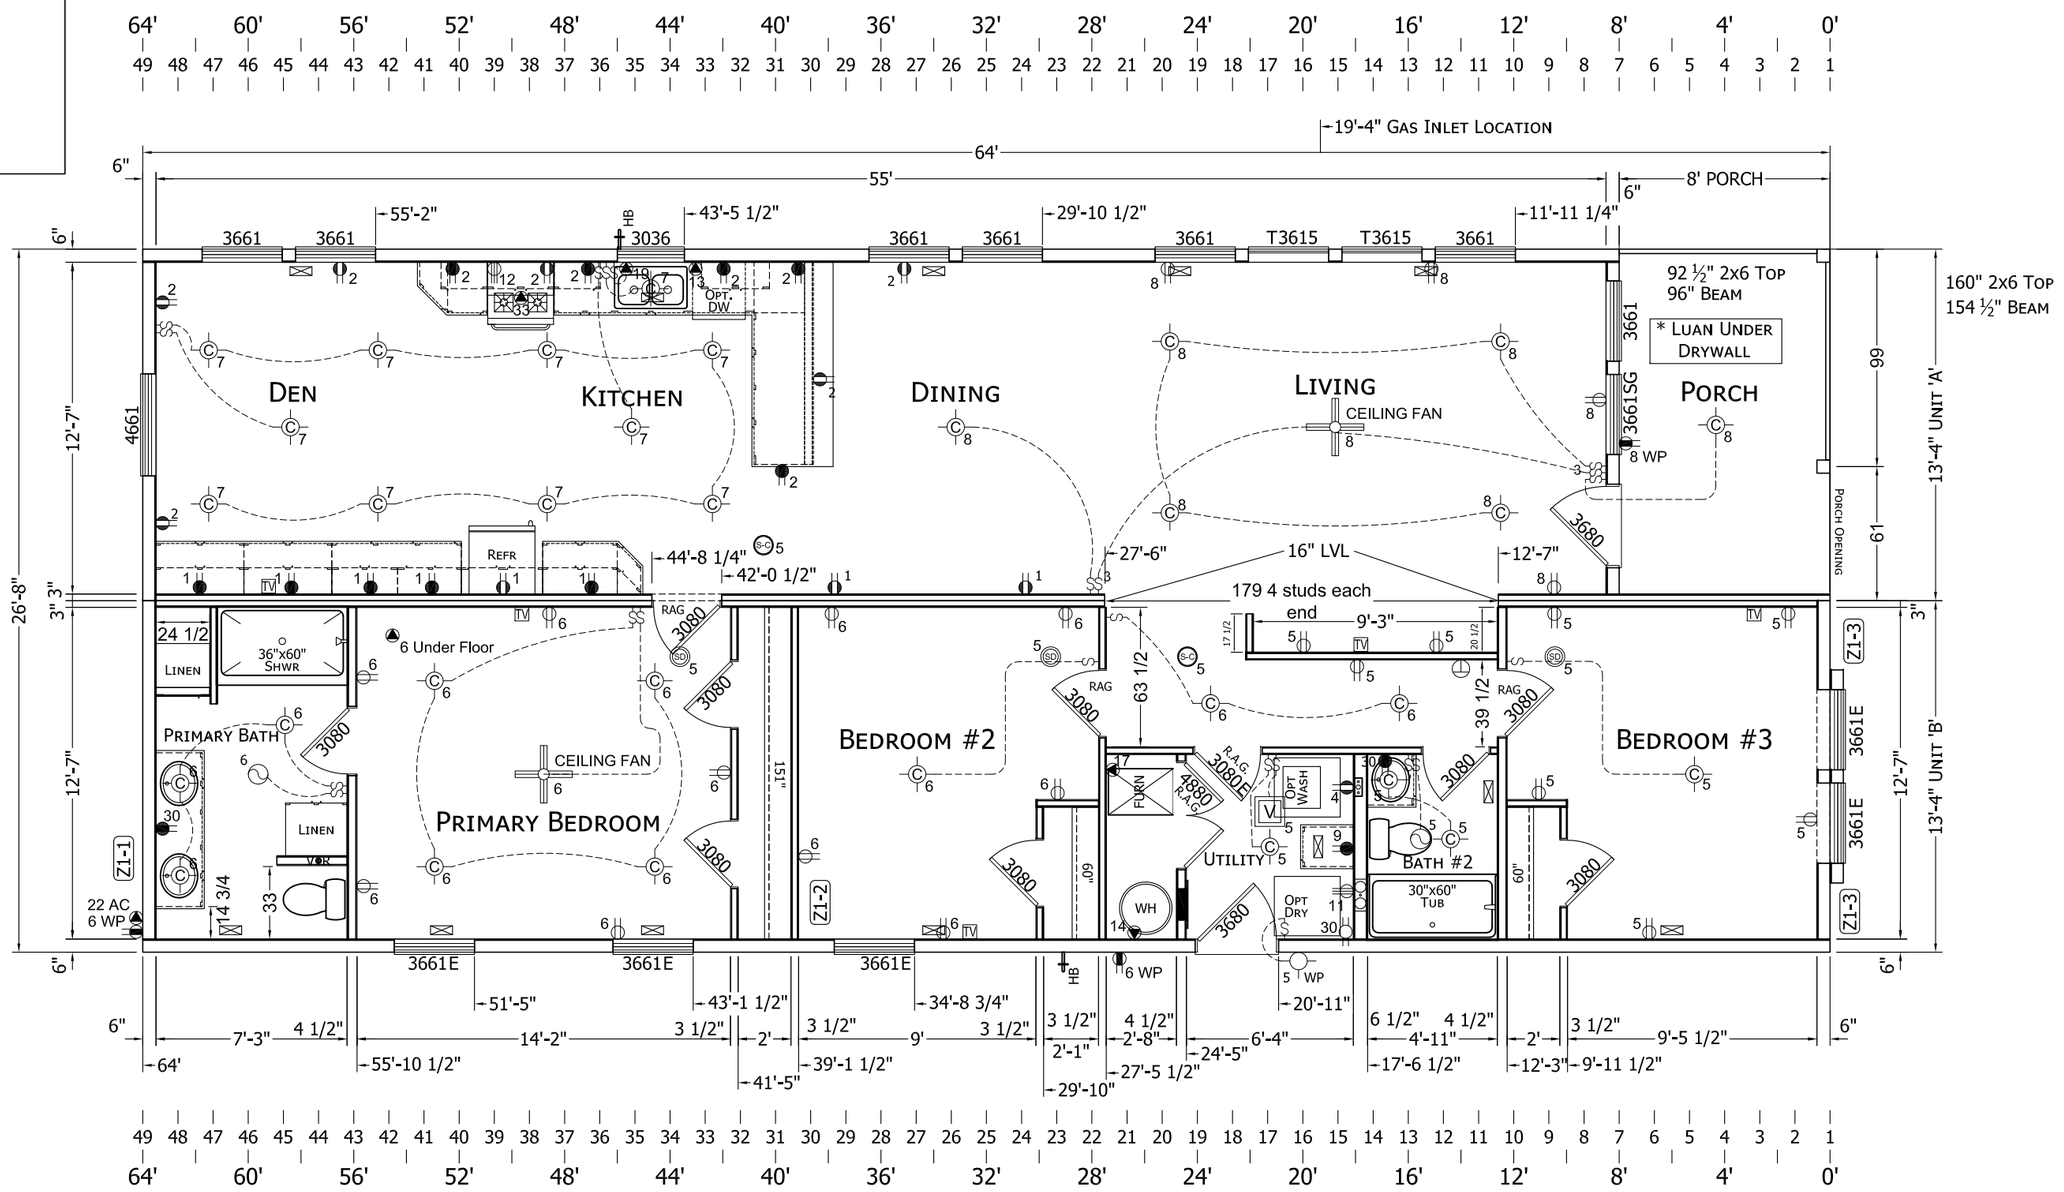

CHAMPION MANUFACTURED BEAUTIFULLY™ 3200 ENTERPRISE AVE. YORK, NE 68467		MODIFICATIONS	PROJECT: 05-SCC643 HUD 26'-8" x 64'-0" 3 BD 2 BTH DRAWN BY: Staff DATE: 04-16-26 SCALE: 5/32" = 1'-0"	TITLE: FLOOR PLAN ELECTRICAL PLAN FILENAME: 05-SCC643 HUD (PIKA)-SUN SMITH CREEK-LOT 258

SHEET: AP-101

PROPRIETARY AND CONFIDENTIAL
THESE DRAWINGS AND SPECIFICATIONS ARE ORIGINAL, PROPRIETARY AND CONFIDENTIAL MATERIALS OF CHAMPION.
COPYRIGHT © 1976-2026 BY CHAMPION