SPECIAL UNIT PRINT


I HEREBY CERTIFY THAT I HAVE THROUGHLY REVIEWED THIS CONSTRUCTION PRINT AND CONFIRM THAT IT IS CORRECT

DEALER :

CUSTOMER :

DATE :

SPECIAL UNIT FOR
DEALER: SUN SMITH CREEK
CUSTOMER Lot 198
ACTUAL DIMENSIOI
26'-8" x 64'-0"

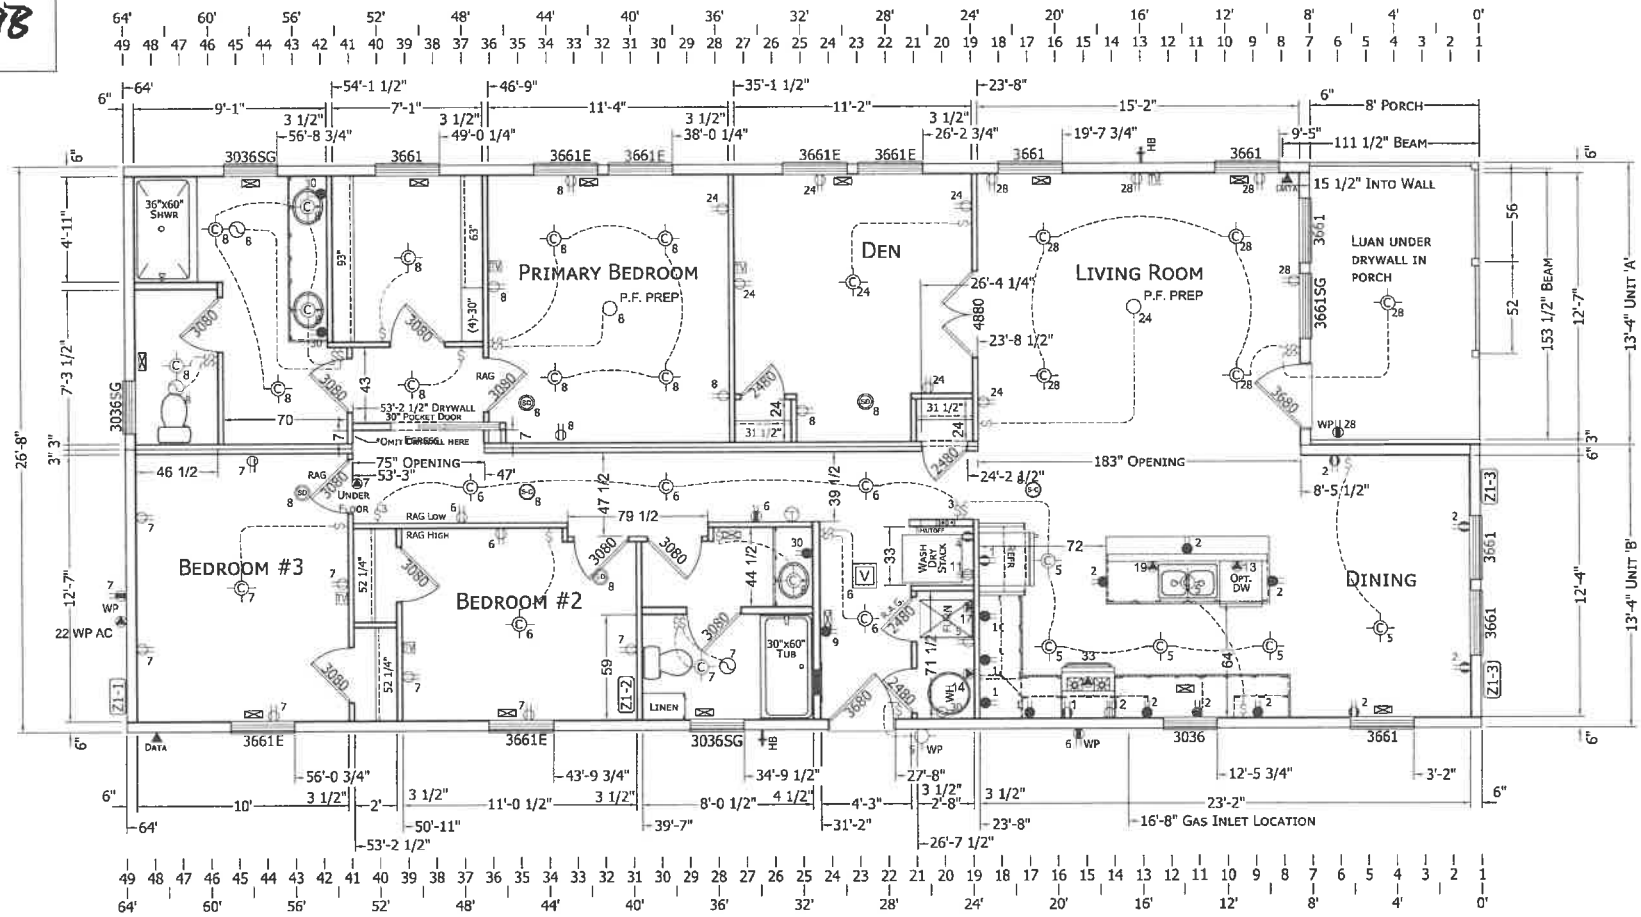

CHAMPION MANUFACTURED BEAUTIFULLY™ 3200 ENTERPRISE AVE. YORK, NE 68467		MODIFICATIONS	PROJECT: 005-CHSUN-286432001 HUD 64'-0" x 26'-8" 3 BD 2 BT DRAWN BY: STAFF DATE: 04-15-26 SCALE: 5/32" = 1'-0"	TITLE: FLOOR PLAN ELECTRICAL PLAN FILENAME: 05-286432001 HUD (MOOSE)-SUN SMITH CREEK-LOT 198	SHEET: AP-101

PROPRIETARY AND CONFIDENTIAL
THESE DRAWINGS AND SPECIFICATIONS ARE ORIGINAL, PROPRIETARY AND CONFIDENTIAL MATERIALS OF CHAMPION.
COPYRIGHT © 1976-2026 BY CHAMPION